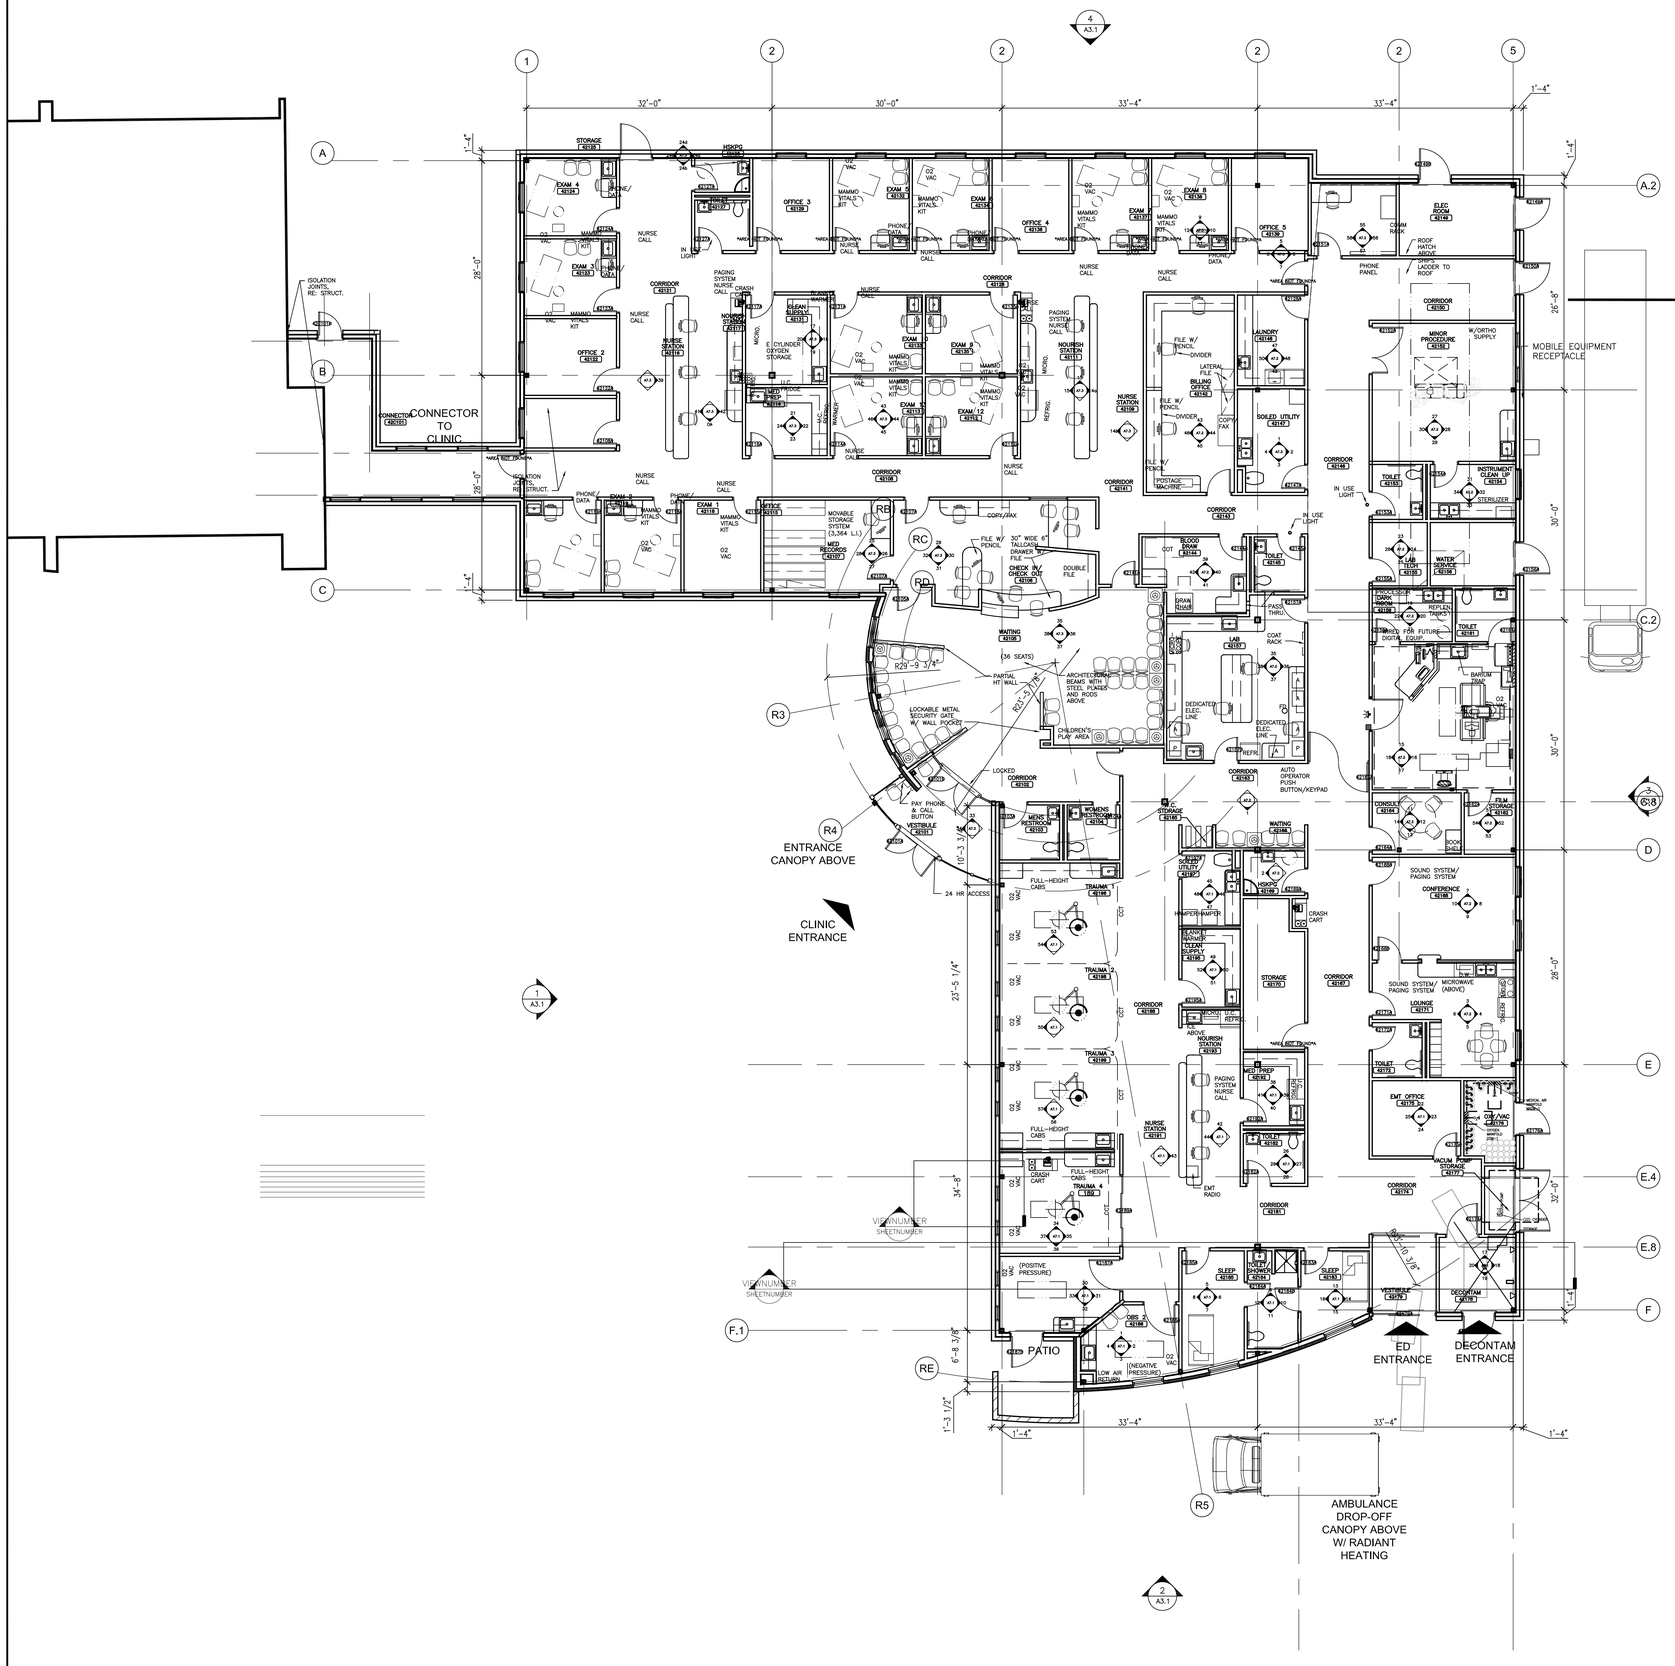

1 A2.1 FLOOR PLAN
1/8" = 1'-0"

Davis Partnership Architects

2301 BLAKE STREET, SUITE #100
DENVER, COLORADO 80205-2108
303.861.8555 F.303.861.3027

0225 MAIN STREET, UNIT C101
EDWARDS, COLORADO 81632
970.926.8960 F.970.926.8961

ISSUE/REVISION	DATE	NO.
DESIGN DEVELOPMENT		

PINEDALE MEDICAL CLINIC
619 E. HENNICK STREET
P.O. BOX 627
PINEDALE, WY 82941

SUBLETTE COUNTY RURAL HEALTH CARE DISTRICT

DESIGN DEVELOPMENT

FLOOR PLAN

DATE	01/25/06
DRAWN BY	BJM
CHK'D BY	JDD
SHEET FILE	A2.1 FLOOR PLAN.DWG

COPYRIGHT 2005 BY DAVIS PARTNERSHIP P.C.

SHEET NUMBER:

A2.1

D.P.A. PROJECT # 05442.01